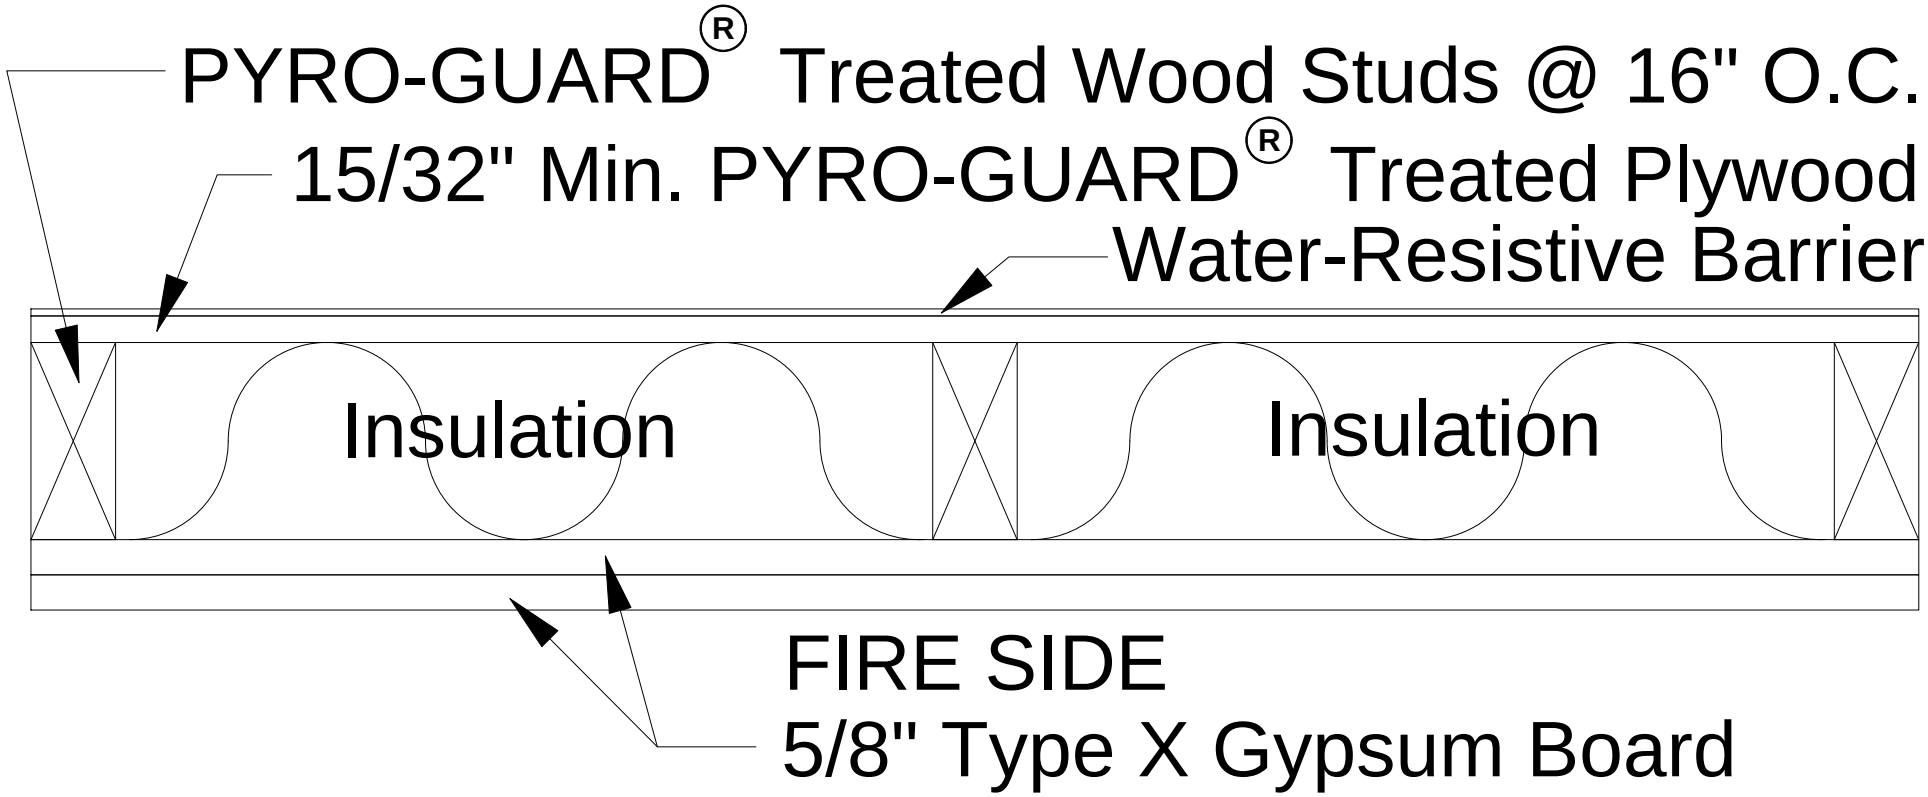
PYRO-GUARD® Treated Wood Studs @ 16" O.C.
15/32" Min. PYRO-GUARD® Treated Plywood
Water-Resistive Barrier
Insulation
Insulation
FIRE SIDE
5/8" Type X Gypsum Board